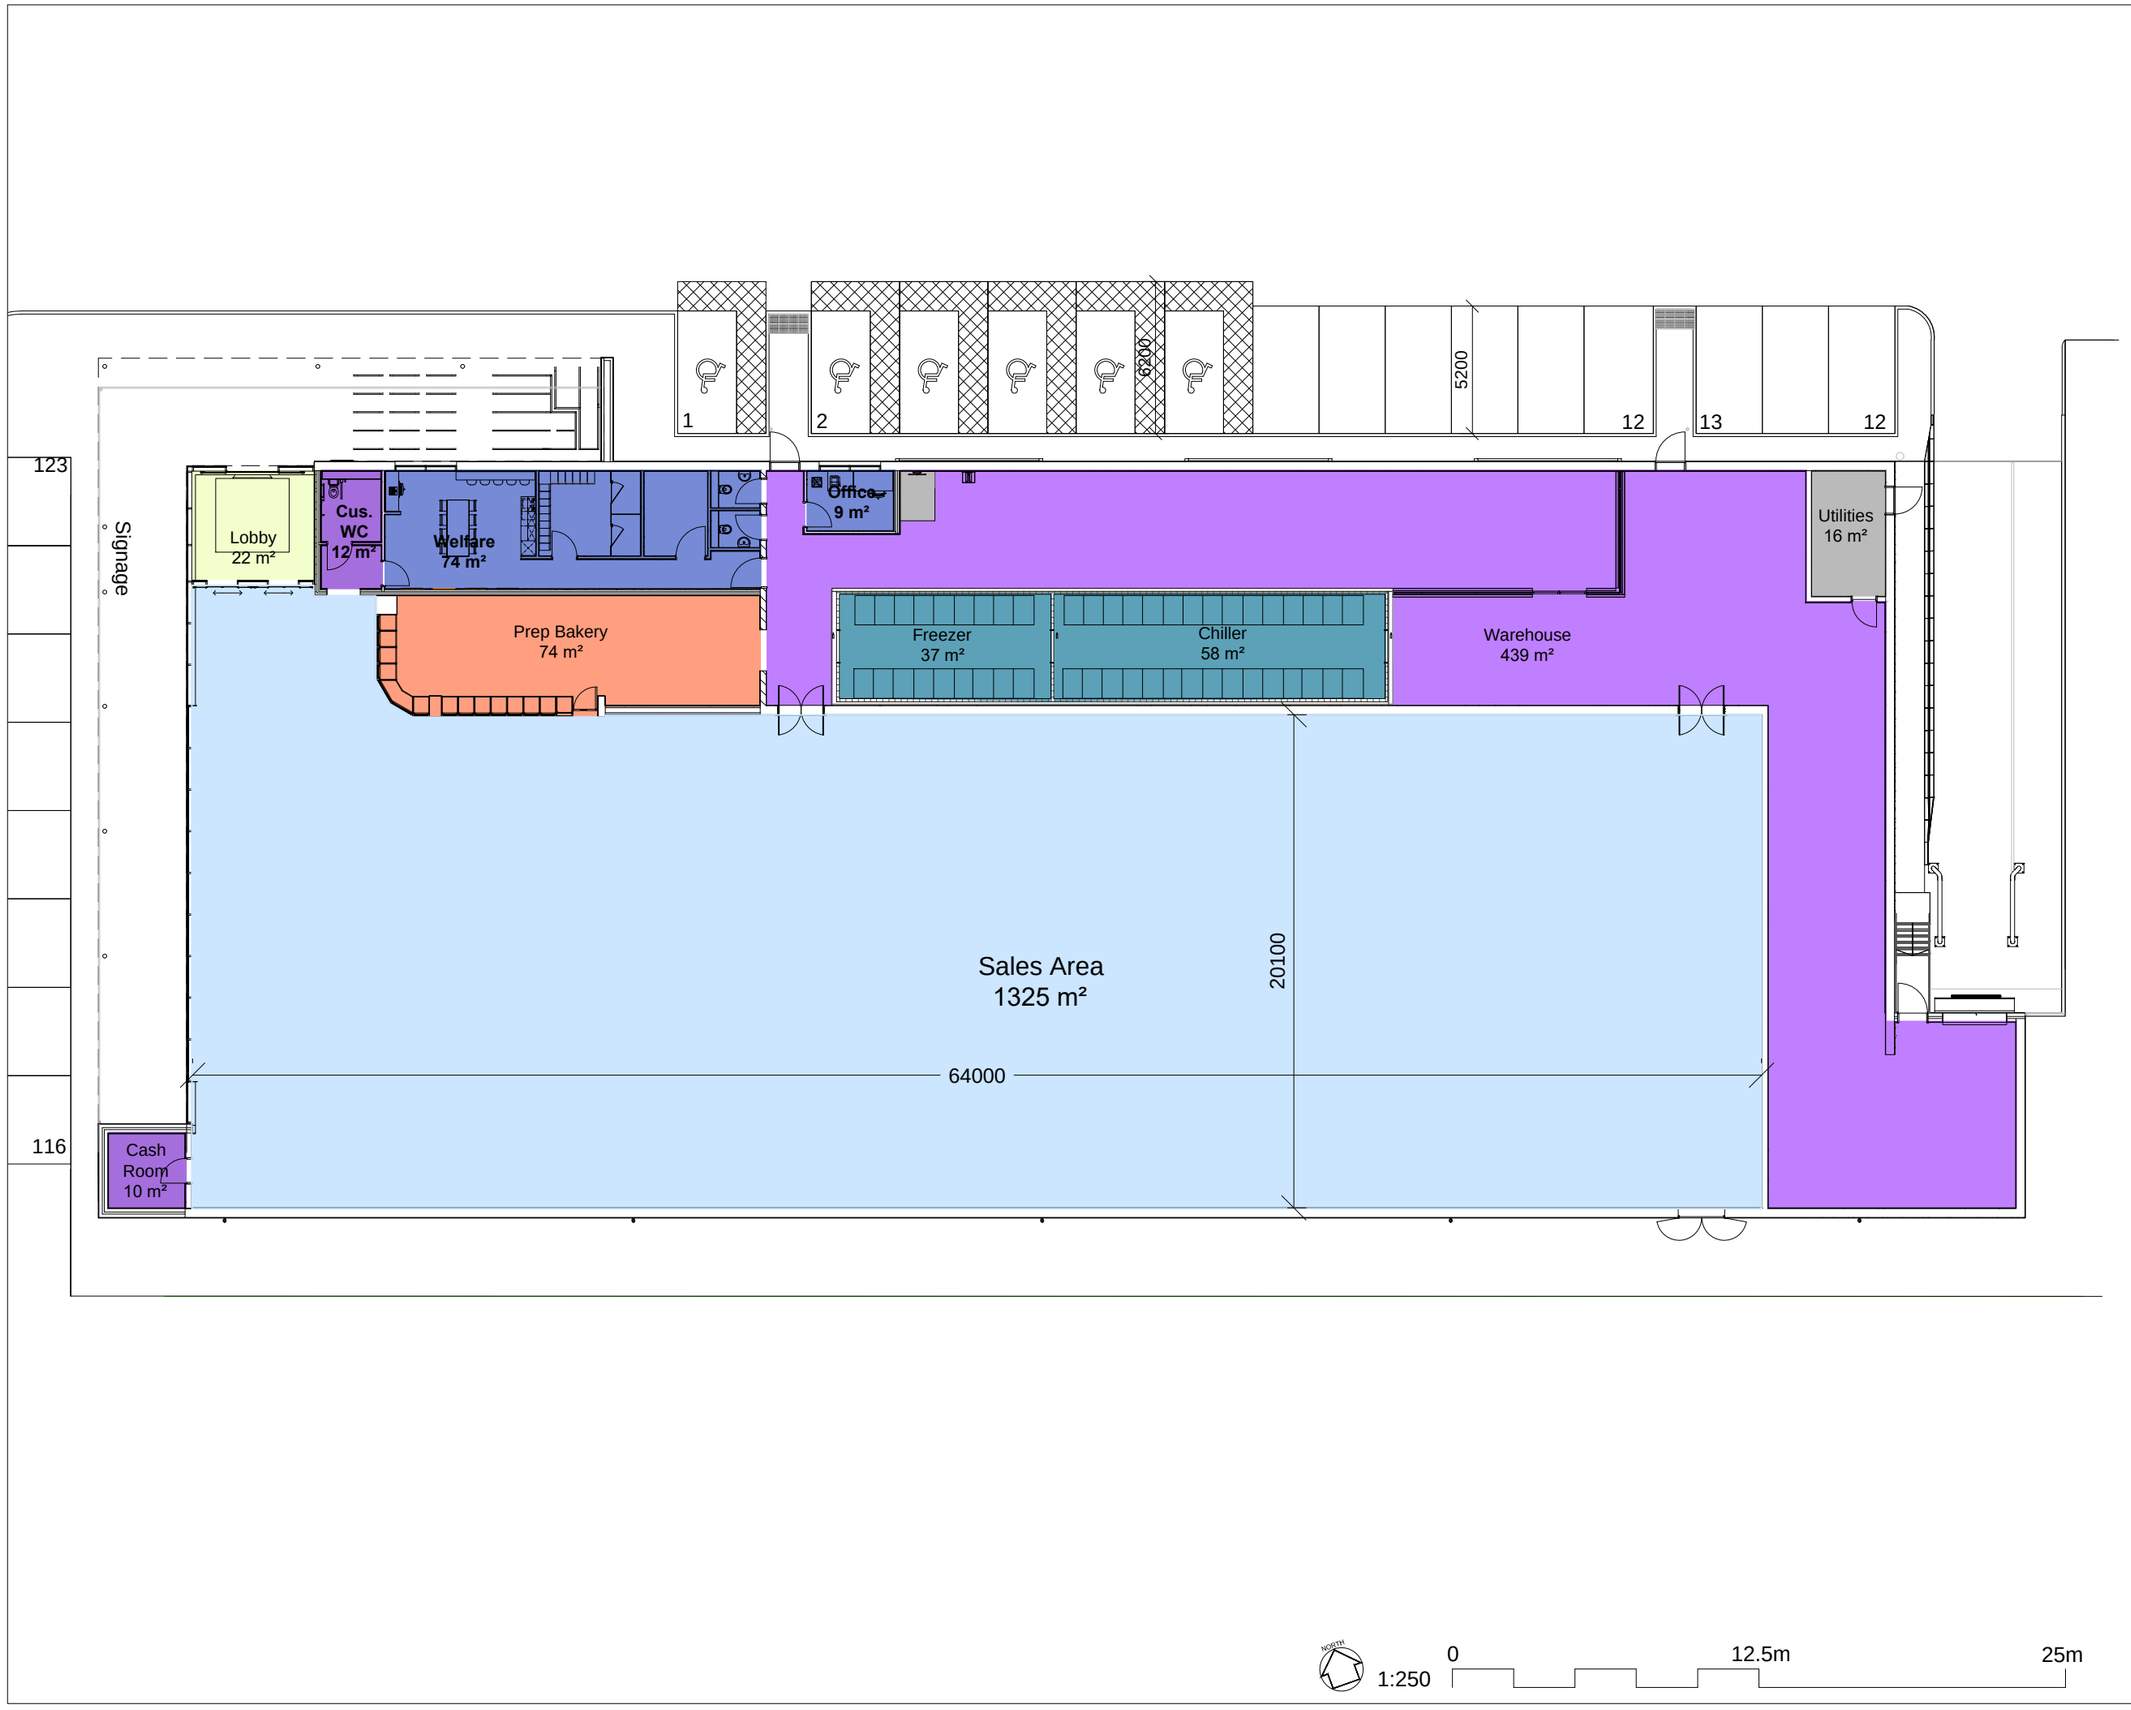

clients logo

AREA SCHEDULE

SITE AREA: 9879 m²

GROUND FLOOR

Sales Area: 1325 m²

WAREHOUSE
Warehouse: 439 m²
Freezer: 37 m²
Chiller: 58 m²

ANCILLARY AREA:
Lobby: 22 m²
Bakery Prep Area: 74 m²
Customer Toilets: 12 m²
Cash Room: 10 m²
Office: 9 m²
Welfare: 74 m²
Utilities: 16 m²
Internal Wall: 51 m²

TOTAL GF LIDL GIA: 2127 m²

LIDL PARKING
Standard Parking: 113 Spaces
Disabled Parking: 6 Spaces
Parent & Child Parking: 8 Spaces

TOTAL PARKING: 127 Spaces

REV	DATE	DESCRIPTION	BY
1	22.02.18	Amended to consultant's comments	AW

IN CASE OF DOUBT OR DISCREPANCIES PLEASE REFER TO ARCHITECT FOR INSTRUCTIONS.
DRAWING AND SUITABILITY NUMBERS IN ACCORDANCE WITH BS1192:2007.
THIS DRAWING SHOULD NOT BE SCALED.
THIS DRAWING IS COPYRIGHT.

SUITABILITY NUMBER KEY:

WIP
S0 - Work in Progress*
SHARED
S1 - Fit for co-ordination**
S2 - Fit for information
S3 - Fit for internal review and comment
S4 - Fit for construction approval
DOCUMENTATION
D1 - Fit for costing
D2 - Fit for tender
D3 - Fit for contractor design
D4 - Fit for manufacture/ procurement

DOCUMENTATION - SIGN-OFF
A - Fit for construction
B - Fit for construction, with comments
C - Comprehensive revisions needed
ARCHIVE
AB - As Built
FC - Final Construction

* For internal pre-issue usage only.
** For model file usage only.

boyesrees
4th Floor, Greyfriars House
Greyfriars Road, Cardiff CF10 3AL

Tel: 029 2055 8900 Fax: 029 2039 9592
www.boyesrees.co.uk

Registered office. As above Reg
No. 295 1683 (England & Wales)

PROJECT TITLE:
Proposed Lidl Store at
Alton Road
Ross-on-Wye

DRAWING TITLE:
Proposed Store Plan

DRAWN BY:	RB	SCALE:	1:250 @ A3
JOB NO:	5989	DATE:	DEC. 17

SUITABILITY:	S0	REVISION:	1

PROJECT	ORIGIN.	VOLUME	LEVEL	TYPE	DISCIP.	NUMBER
5989	BR	V01	00	DR	A	010002